


Green Thuja Giants  
around yard perimeter  
space 6-ft on center

4-ft height fence  
black aluminum

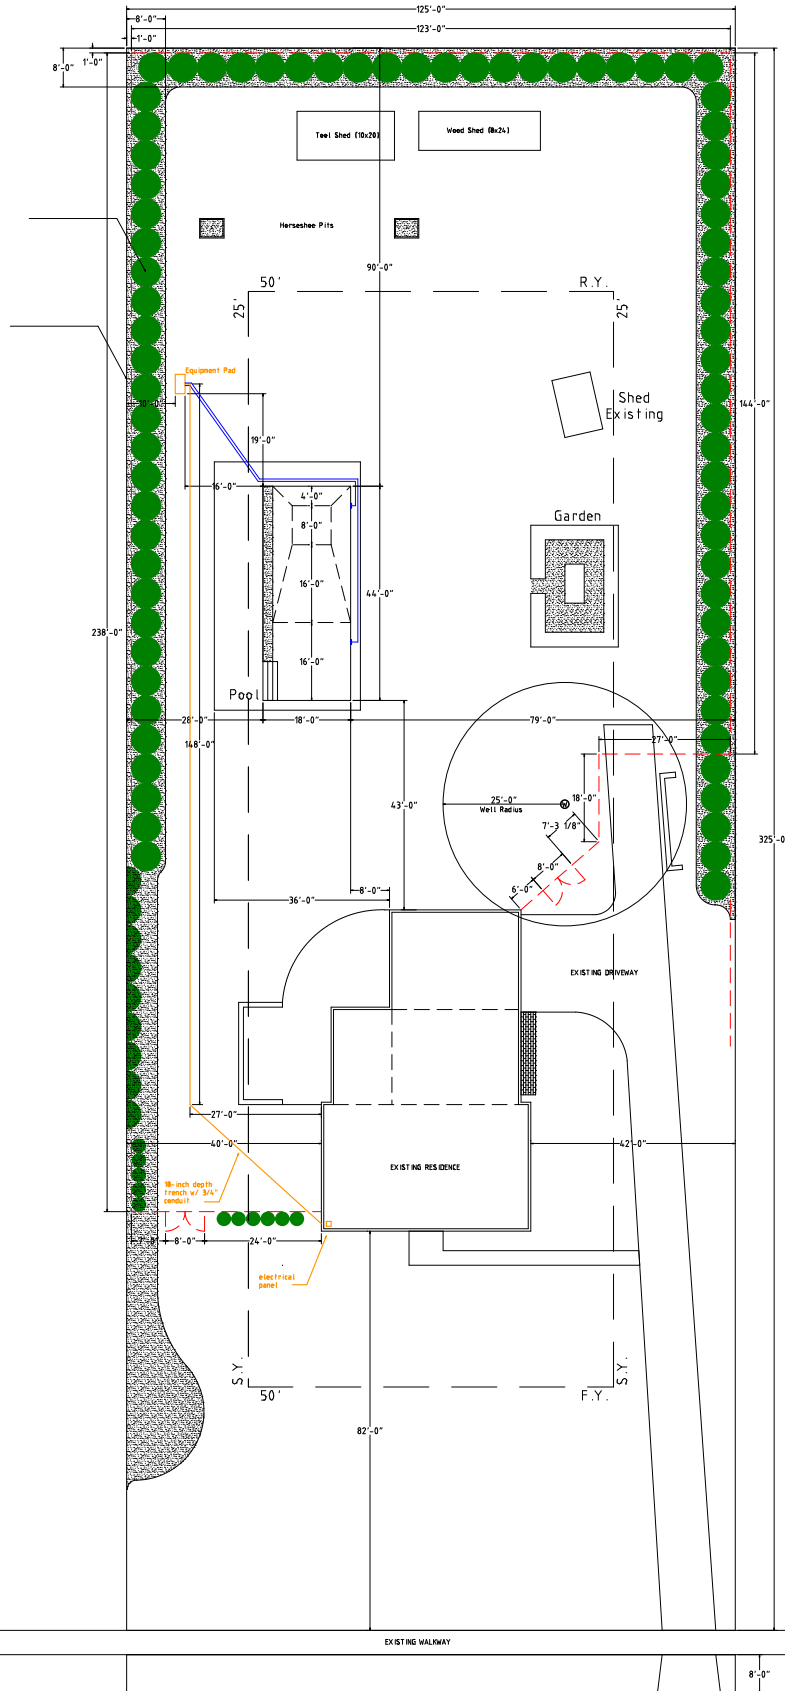

EXISTING WALKWAY

BITTERSWEET LN

75 Bittersweet Lane  
South Glastonbury, CT

Project Jarod & Hannah's Yard Design

Overall dimensions 125x320 ft / 40,000 sq.ft. / 0.918 acres