


80 MURRAY DRIVE
N/F
LEMMON CHRISTOPHER &
RAYMOND - LEMMON GINA
V783 P283

N79°38'45"E
125.00'

75 Bittersweet Lane
South Glastonbury, CT

PLOT PLAN


LOT 09
75 BITTERSWEET LANE
PREPARED FOR
ROMANKIW
SOUTH GLASTONBURY, CT

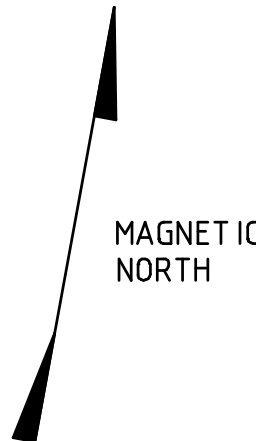

83 BITTERSWEET LA.
N/F
GARNEAU ROBERT 2023 IRREVOCABLE
TRUST GIAMLIIS STEPHEN TRUSTEE
V3800 P878

63 BITTERSWEET LA.
N/F
PERKINS MICHAEL
& CHRISTINE
V3664 P337

REFERENCE MADE TO MAP TITLED:
•SUBDIVISION PLAN MATSON HILL SUBDIVISION PREPARED FOR
ROBERT J. FAGNONI & EDWARD F. TOMKIEVICH GLASTONBURY,
CONN. BY REINO E. HYYPPA & ASSOCIATES CIVIL ENGINEERS &
LAND SURVEYORS GLASTONBURY, CONN. DATE: 6-14-83
SCALE: 1/4"=40' MAP NO. 11-79-1A REV. 11-3-83

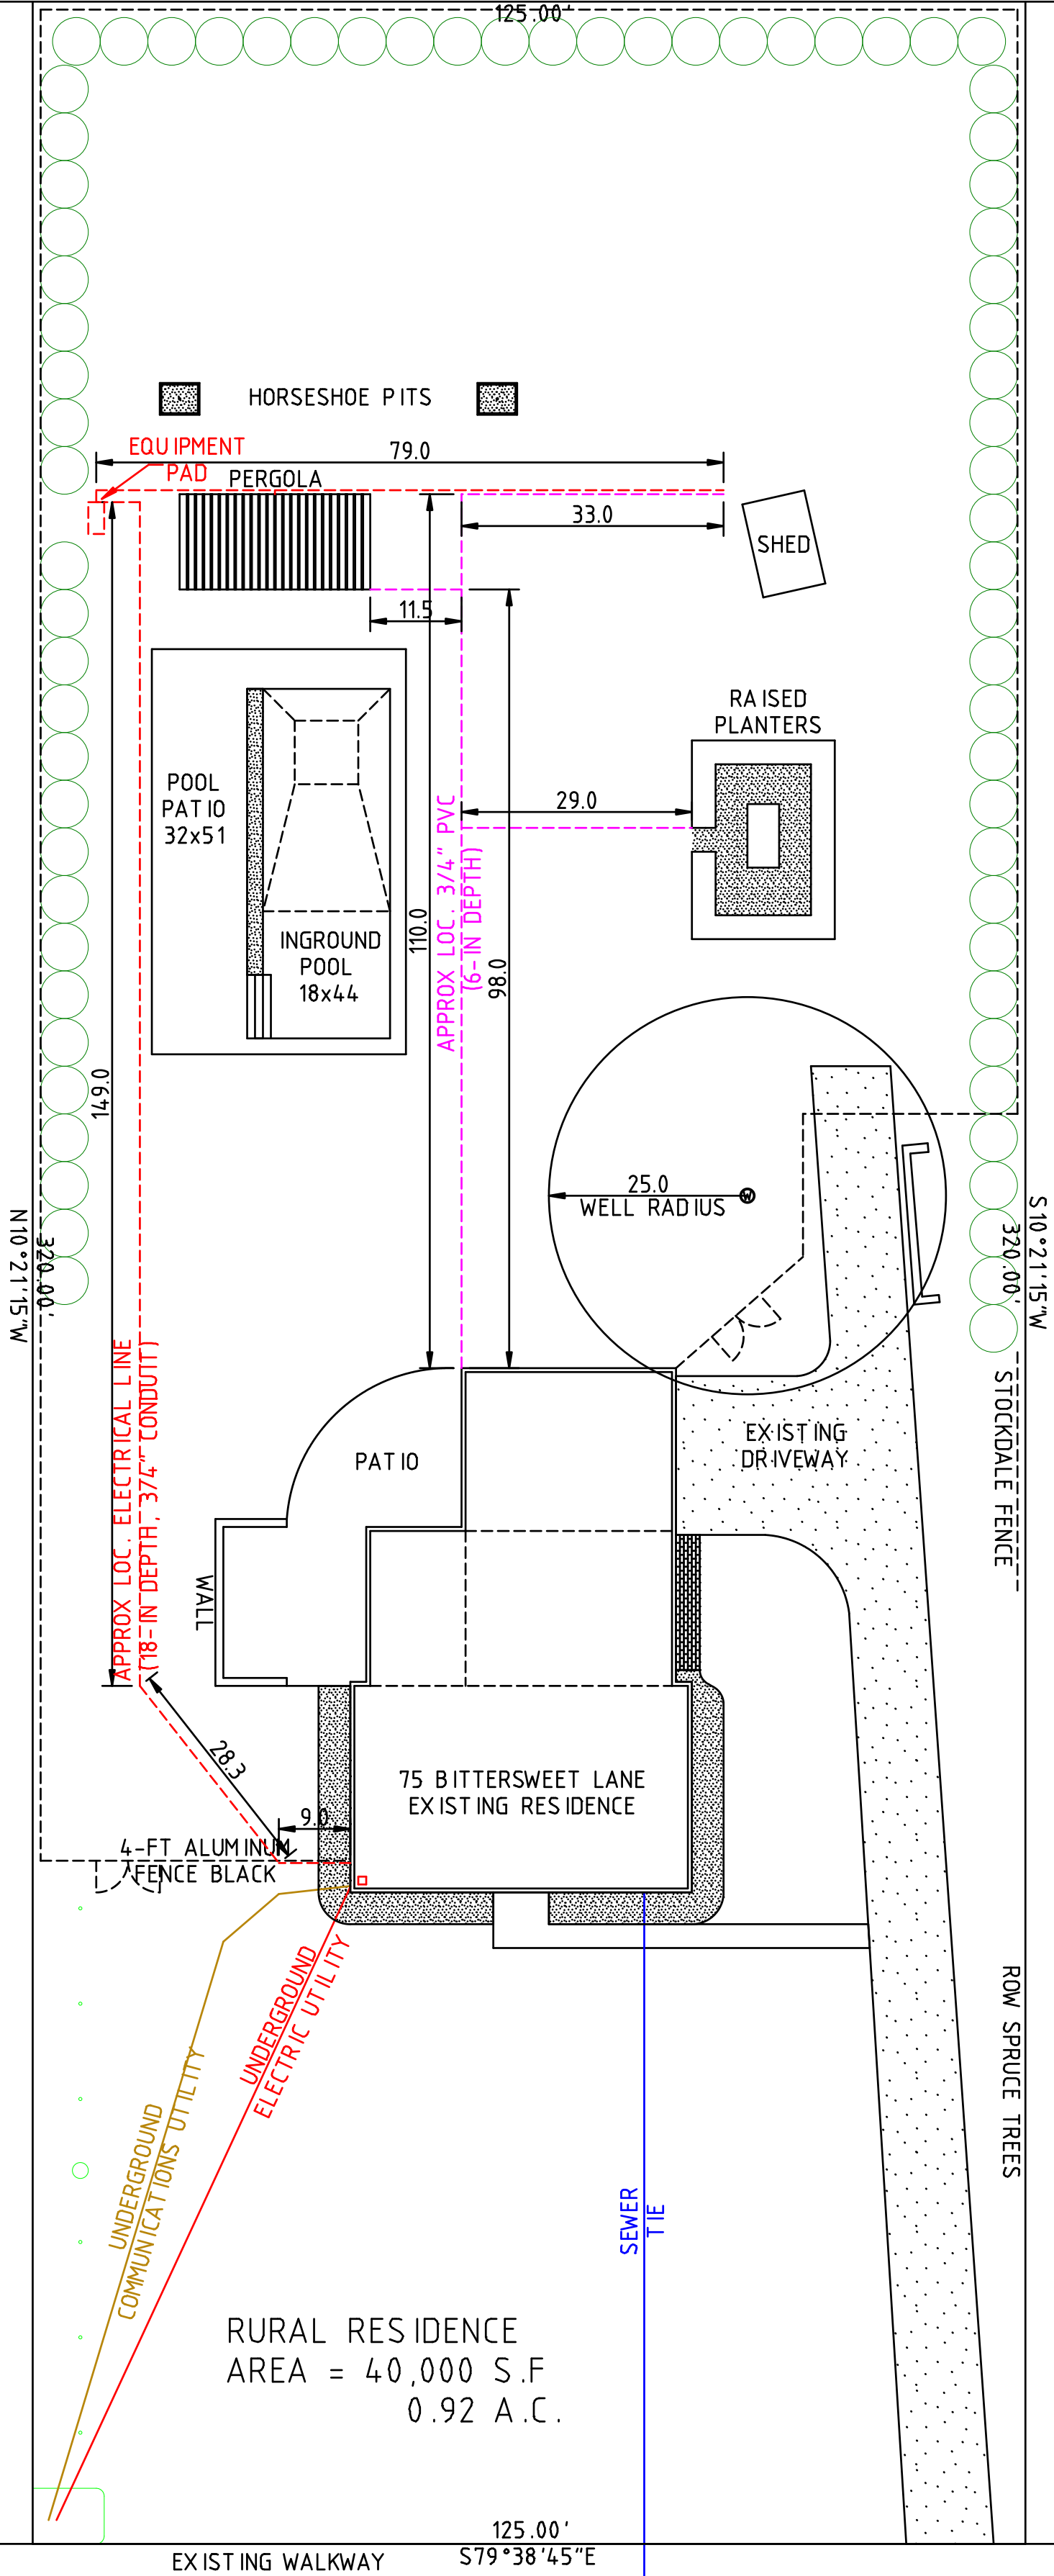

STAGE	CONCEPT DESIGN
DRAWN	JAROD ROMANKIW
REVISION	01
DATE	10 MAY 2025